




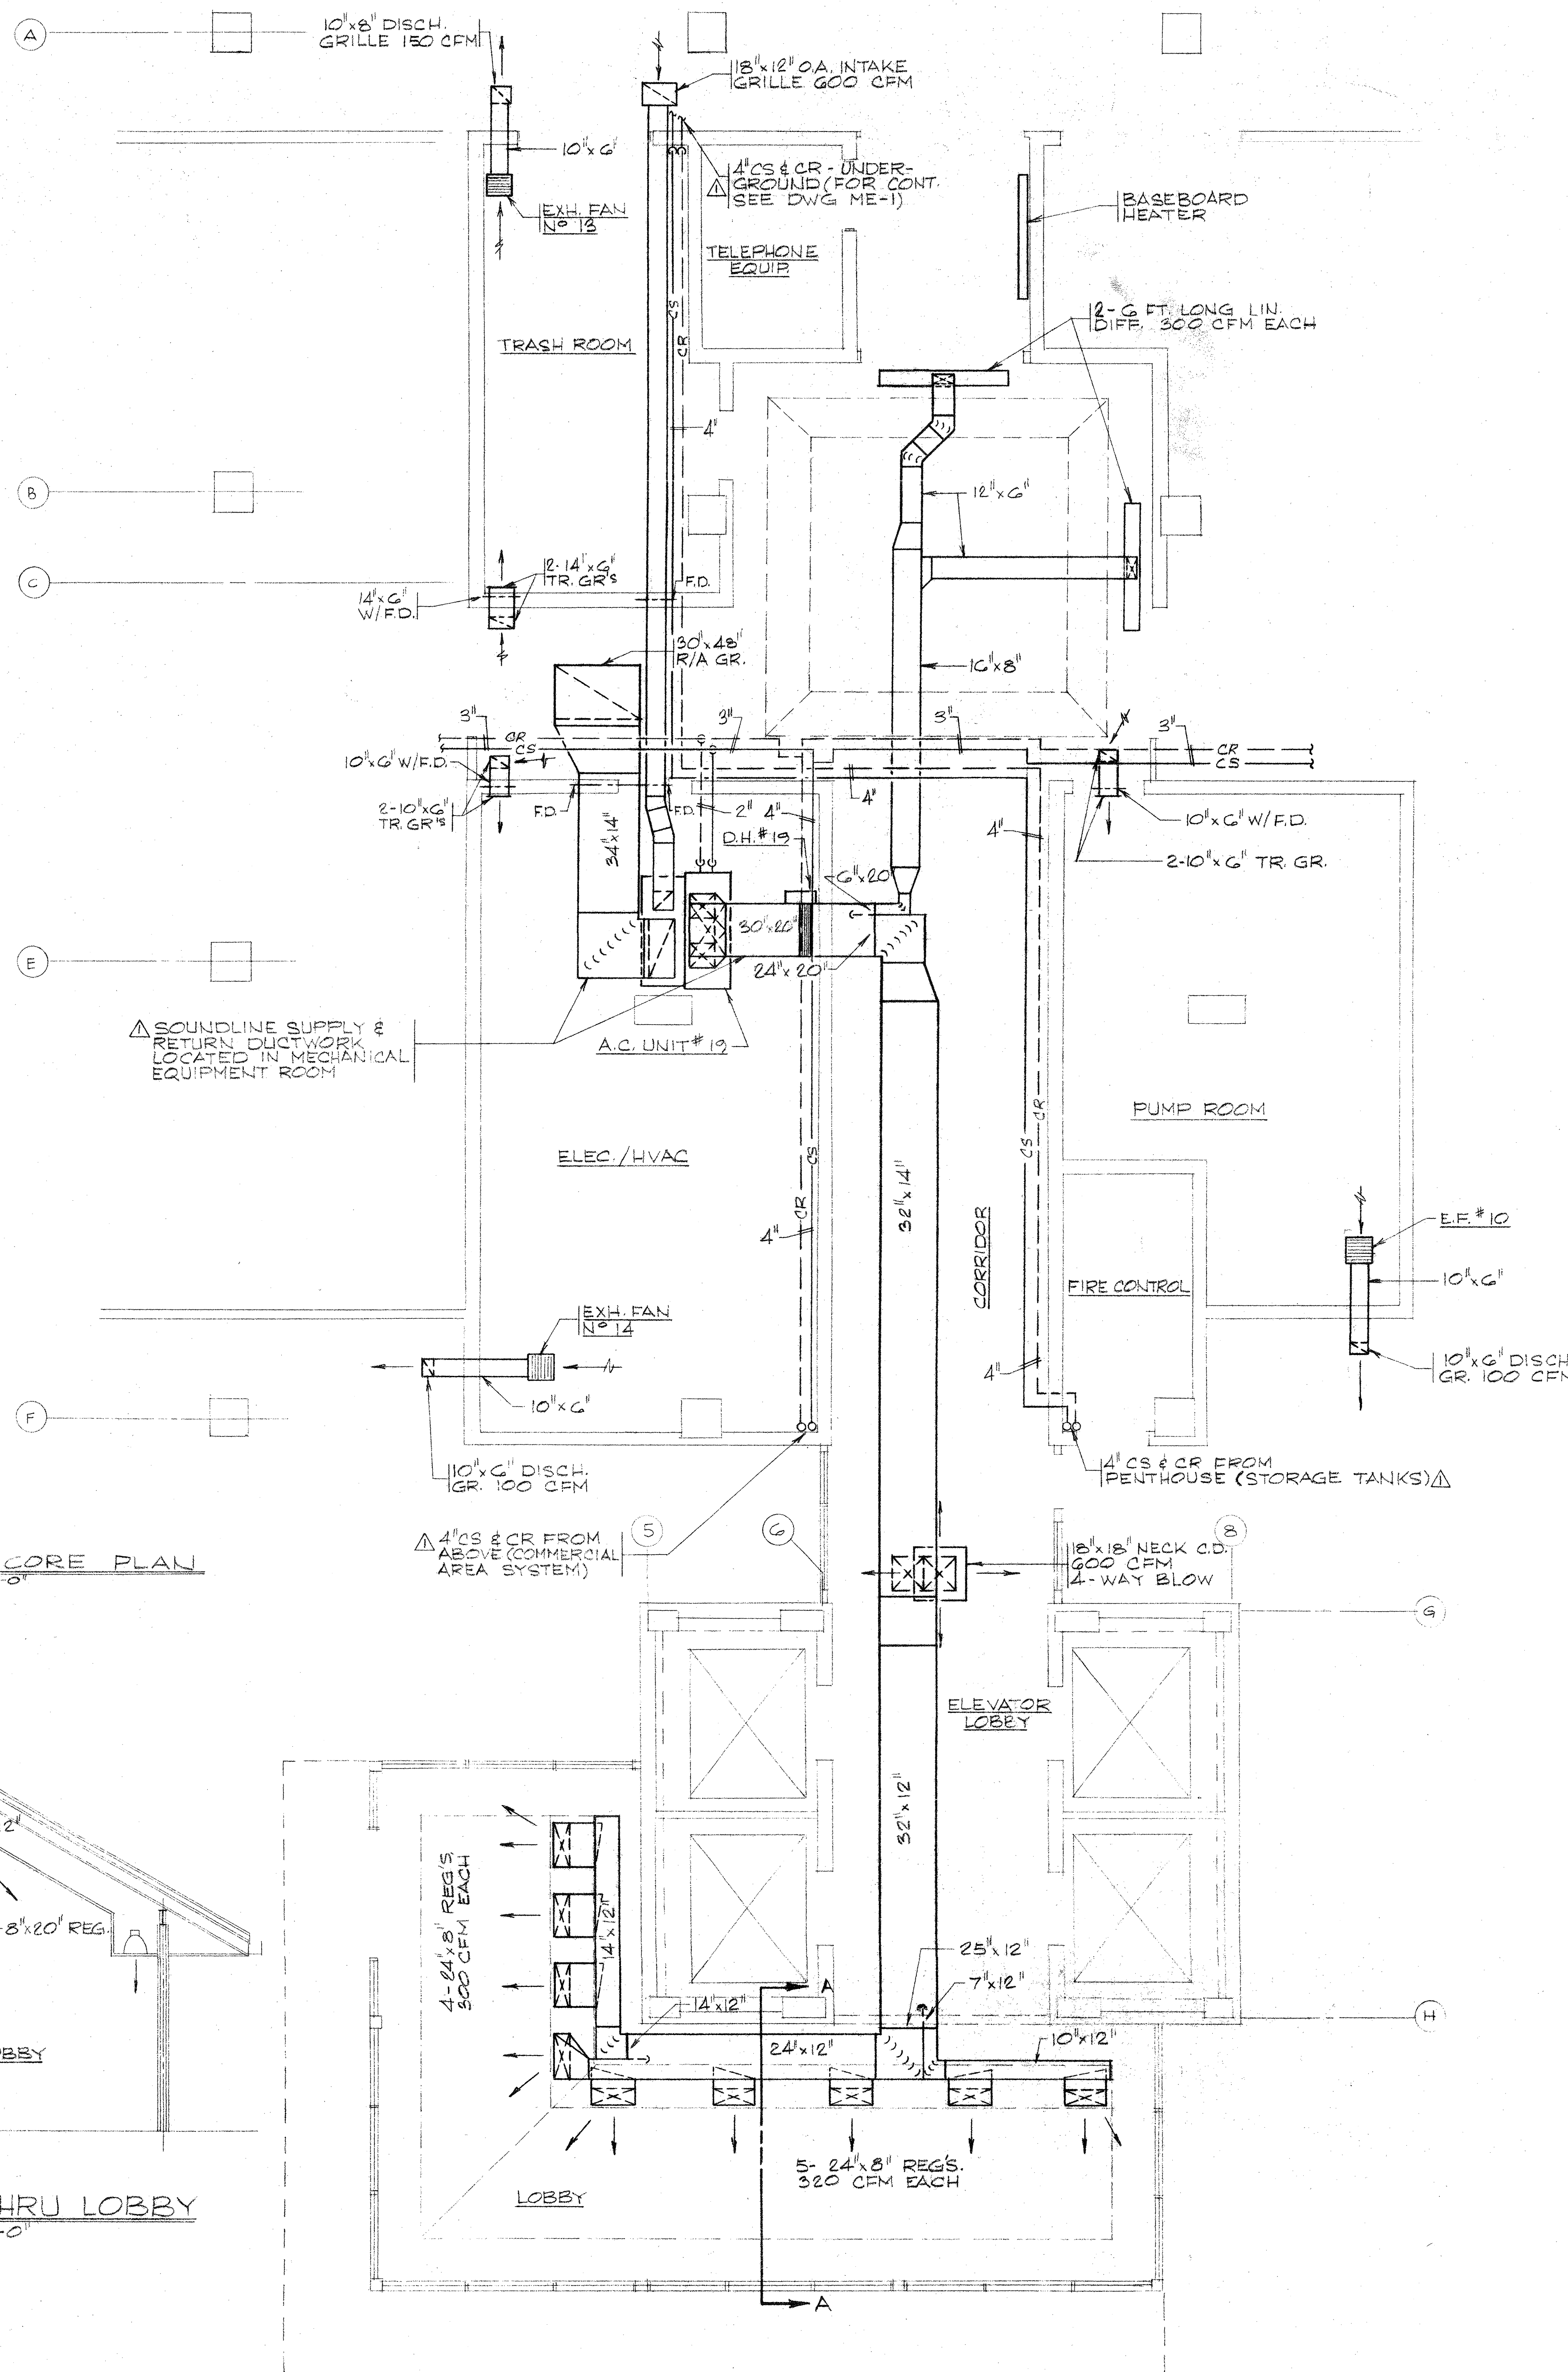

FIRST FLOOR CORE PLAN
SCALE 1/4"=1'-0"

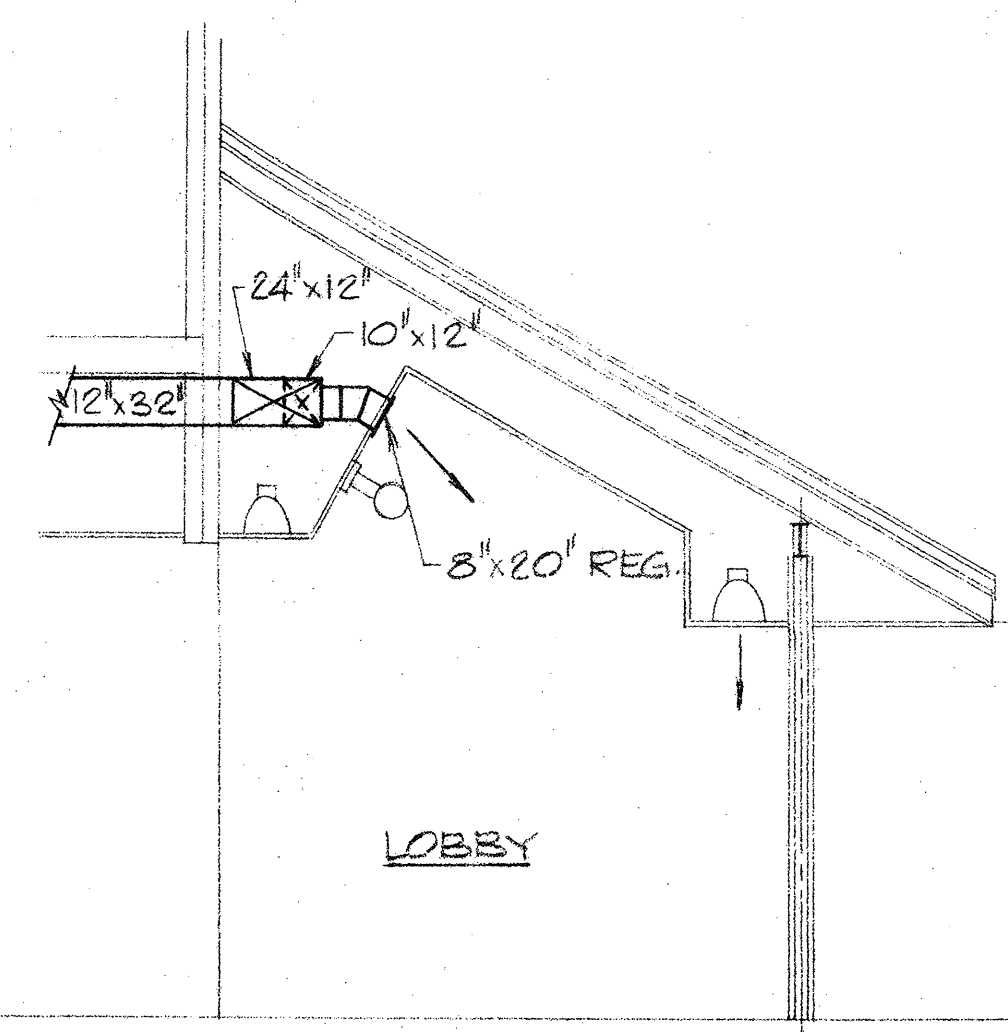

SECTION THRU LOBBY
1/4"=1'-0"

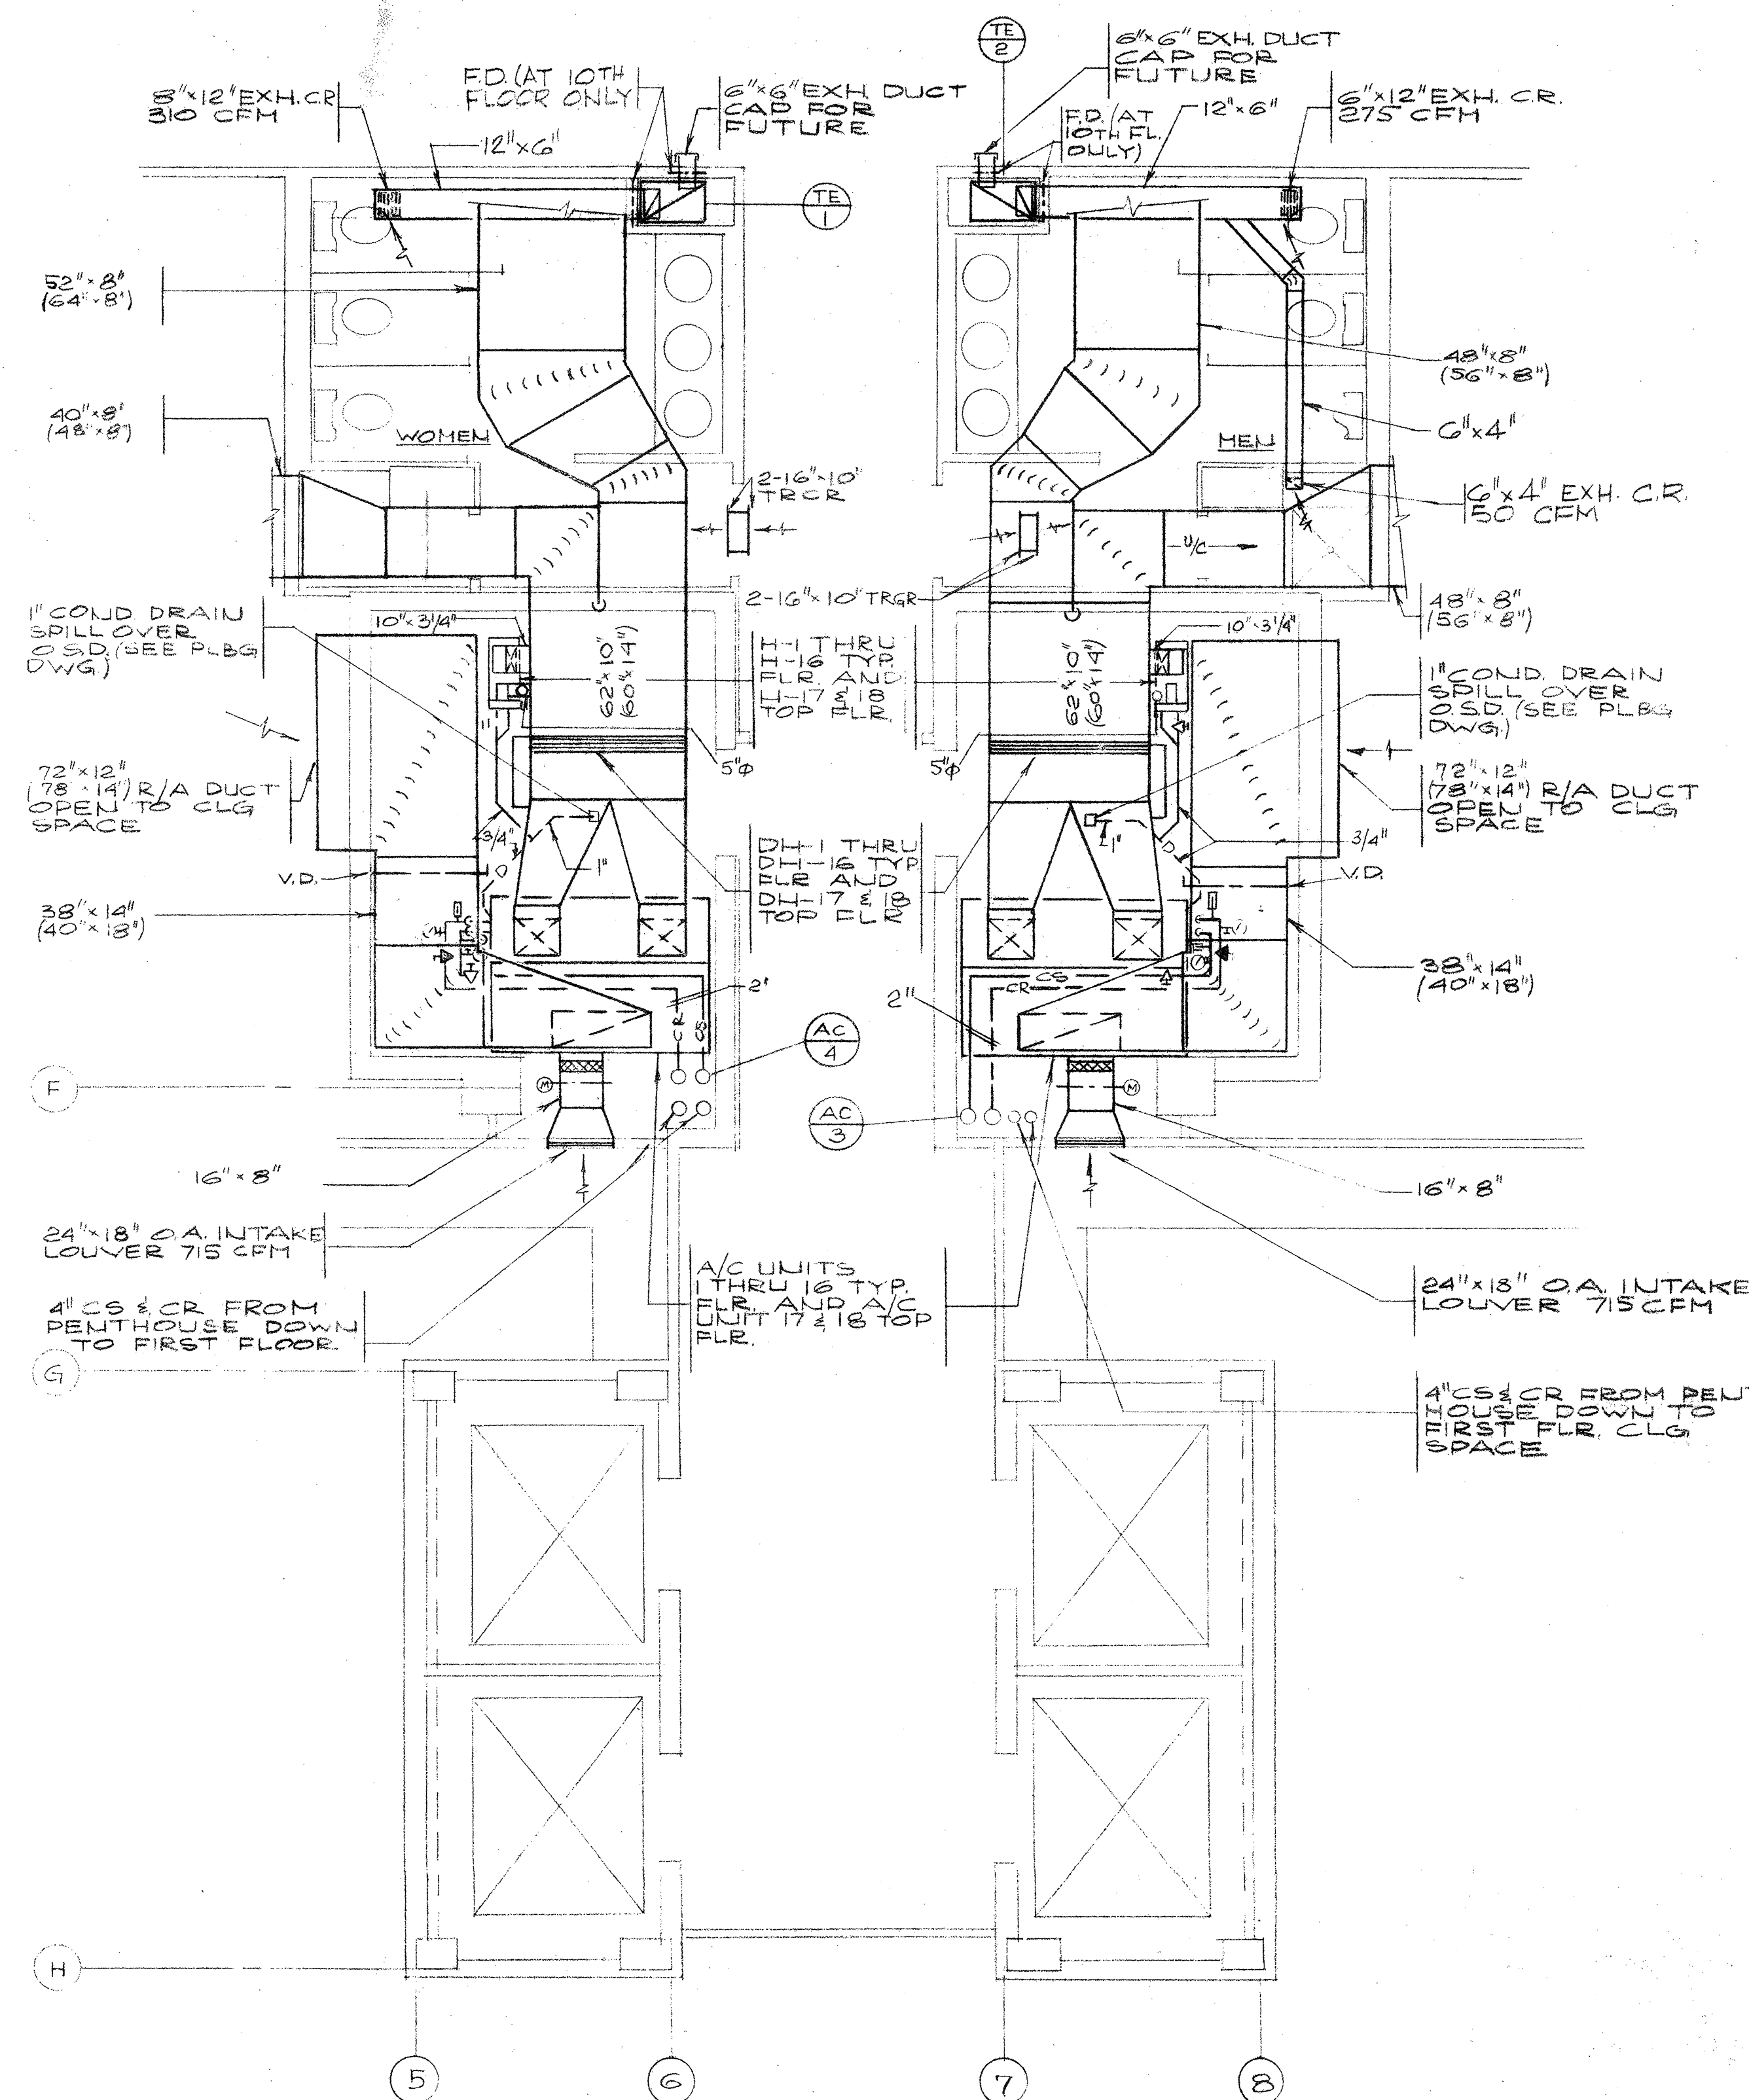

TYPICAL FLOOR CORE PLAN
SCALE 1/4"=1'-0"

NOTES

1. SIZES SHOWN IN PARENTHESIS ON TYPICAL FLOOR CORE PLAN ARE FOR TOP FLOOR ONLY.
2. SOUNDLINE ALL SUPPLY & RETURN DUCTWORK LOCATED IN MECHANICAL EQUIPMENT ROOMS

date revisions dwg by
7/16/78 APPENDIX #2 A

date G-23-78

job number 77057

sheet number

M-6